Electrical Storage 112.9 SF is NOT included in gross total

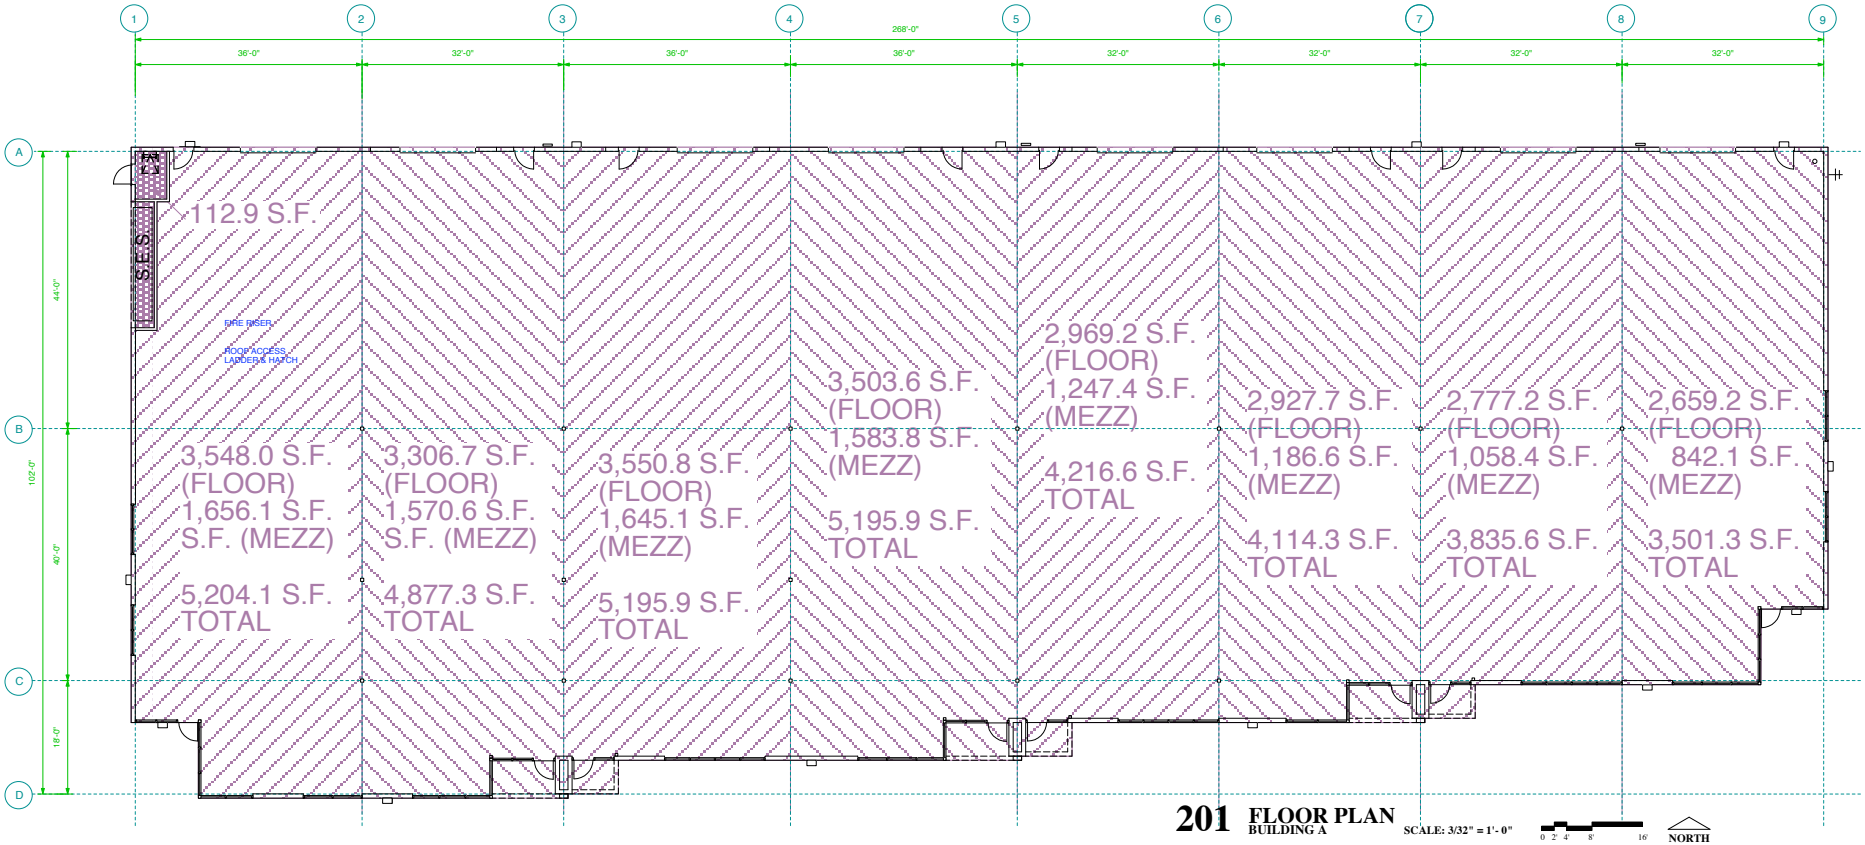

201 FLOOR PLAN
BUILDING A
SCALE: 3/32" = 1'- 0"
NORTH

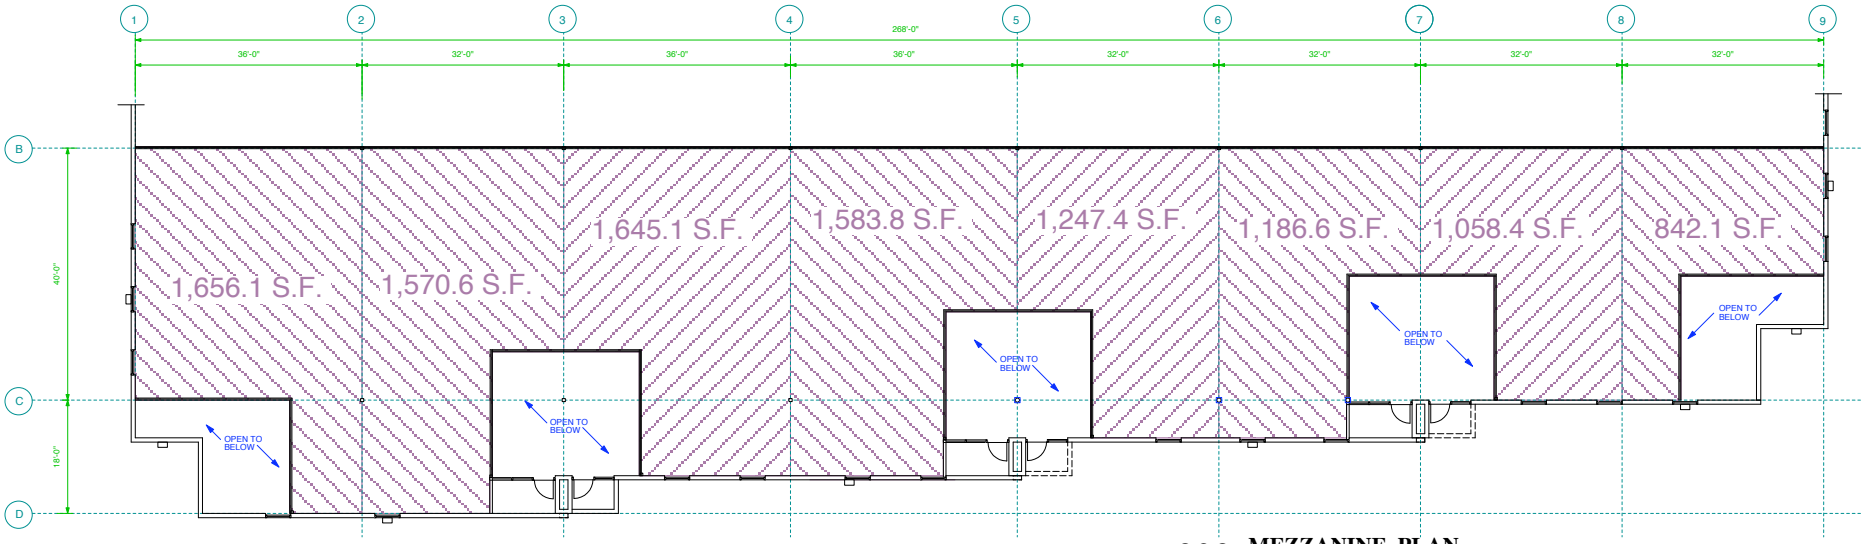

202 MEZZANINE PLAN
BUILDING A
SCALE: 3/32" = 1'- 0"
NORTH